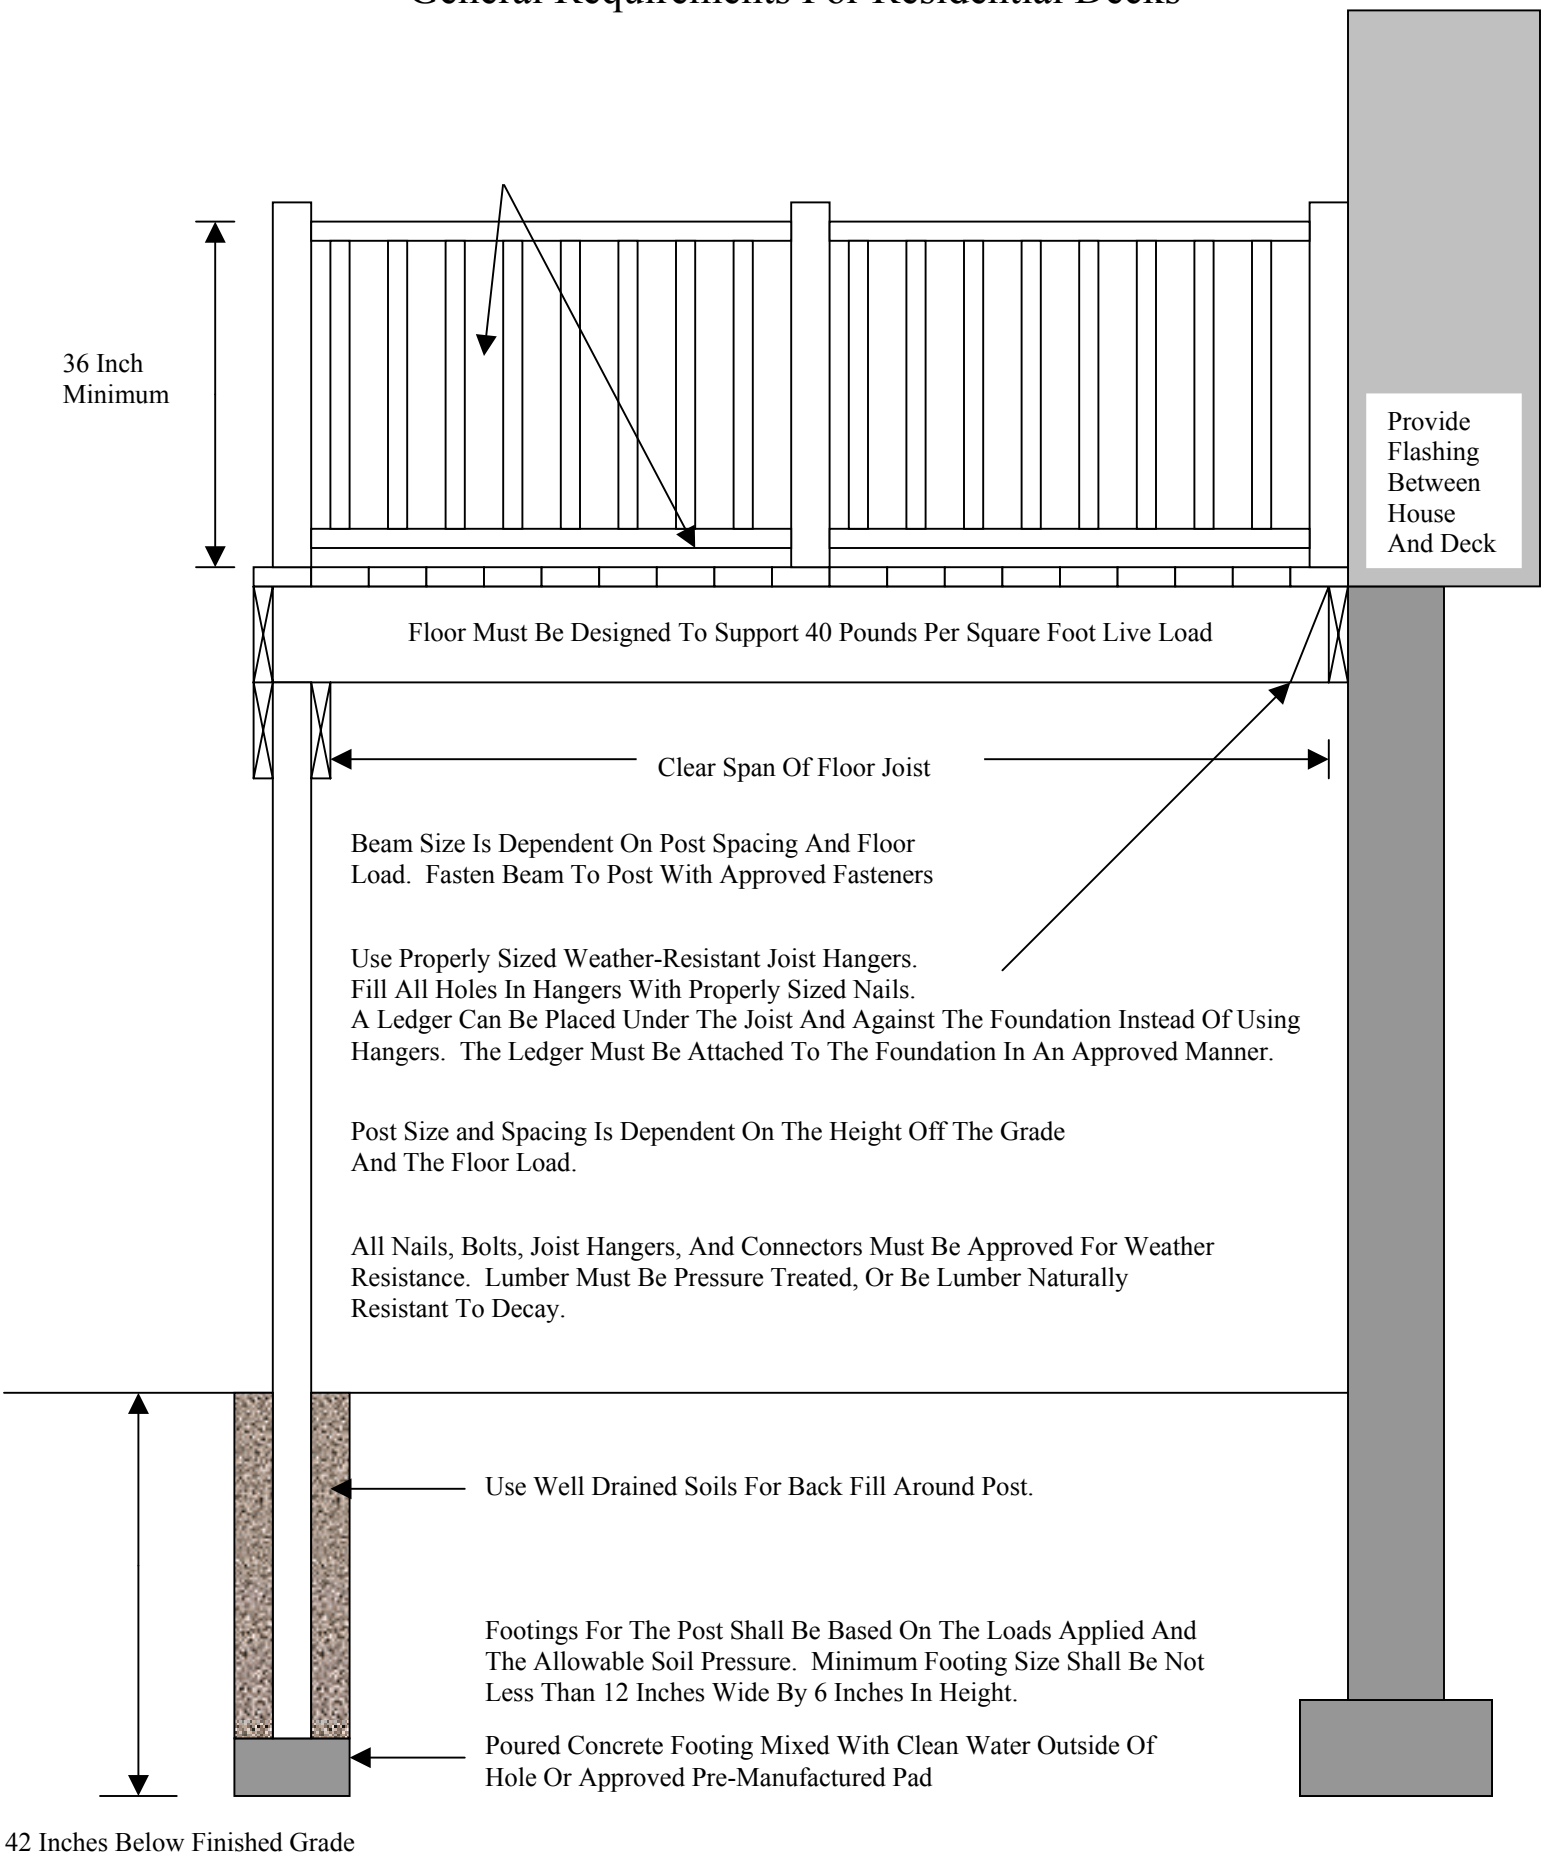General Requirements For Residential Decks